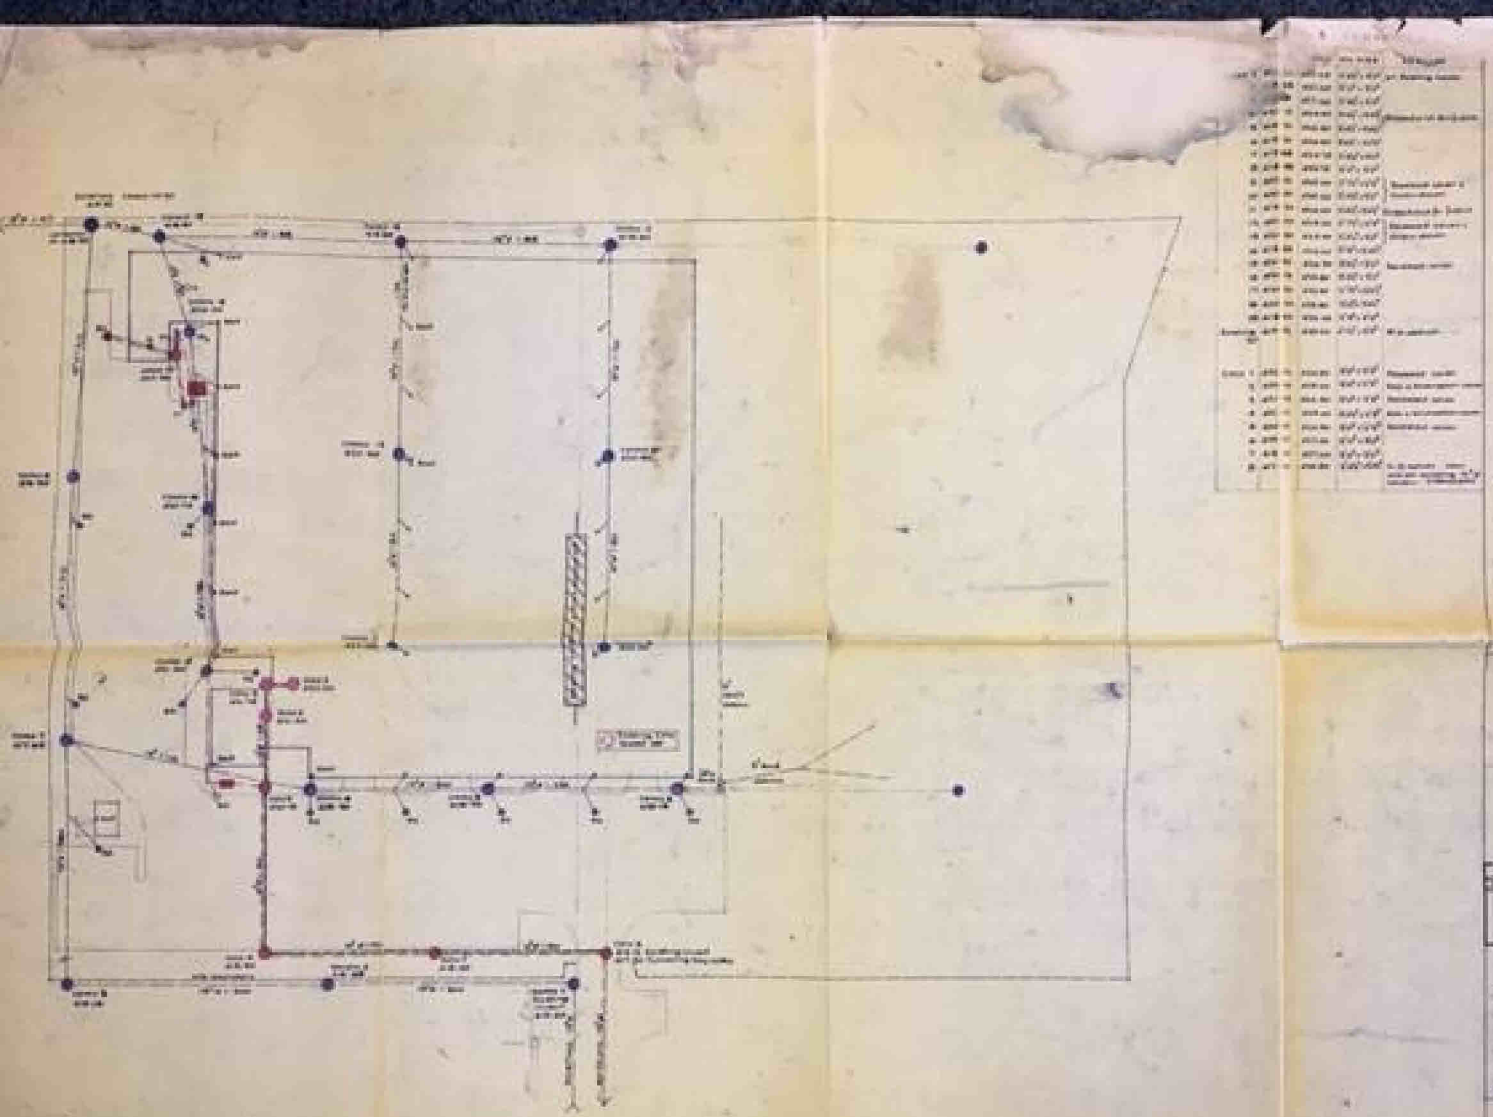

LUTTERWORTH

DRAINAGE PLAN

1028/7